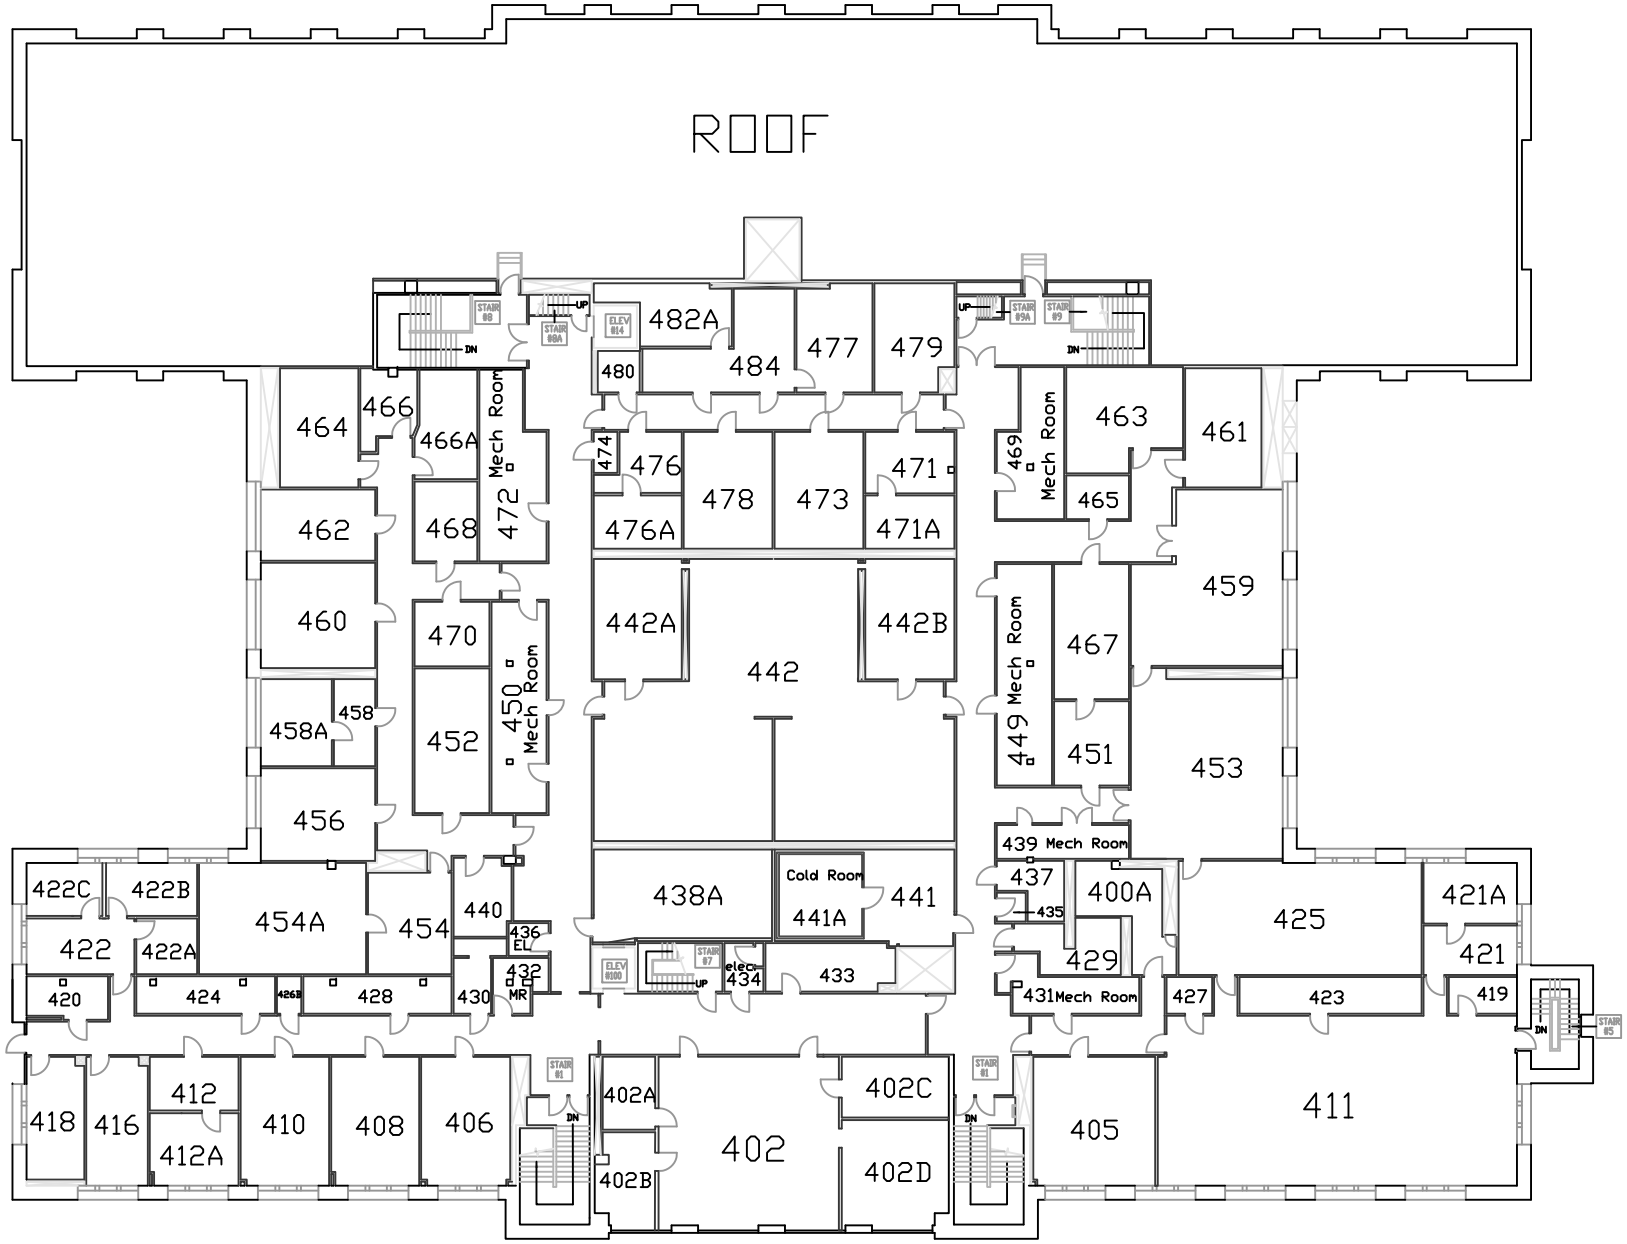

BAGLEY HALL

FOURTH FLOOR PLAN

16 0 16 32 48