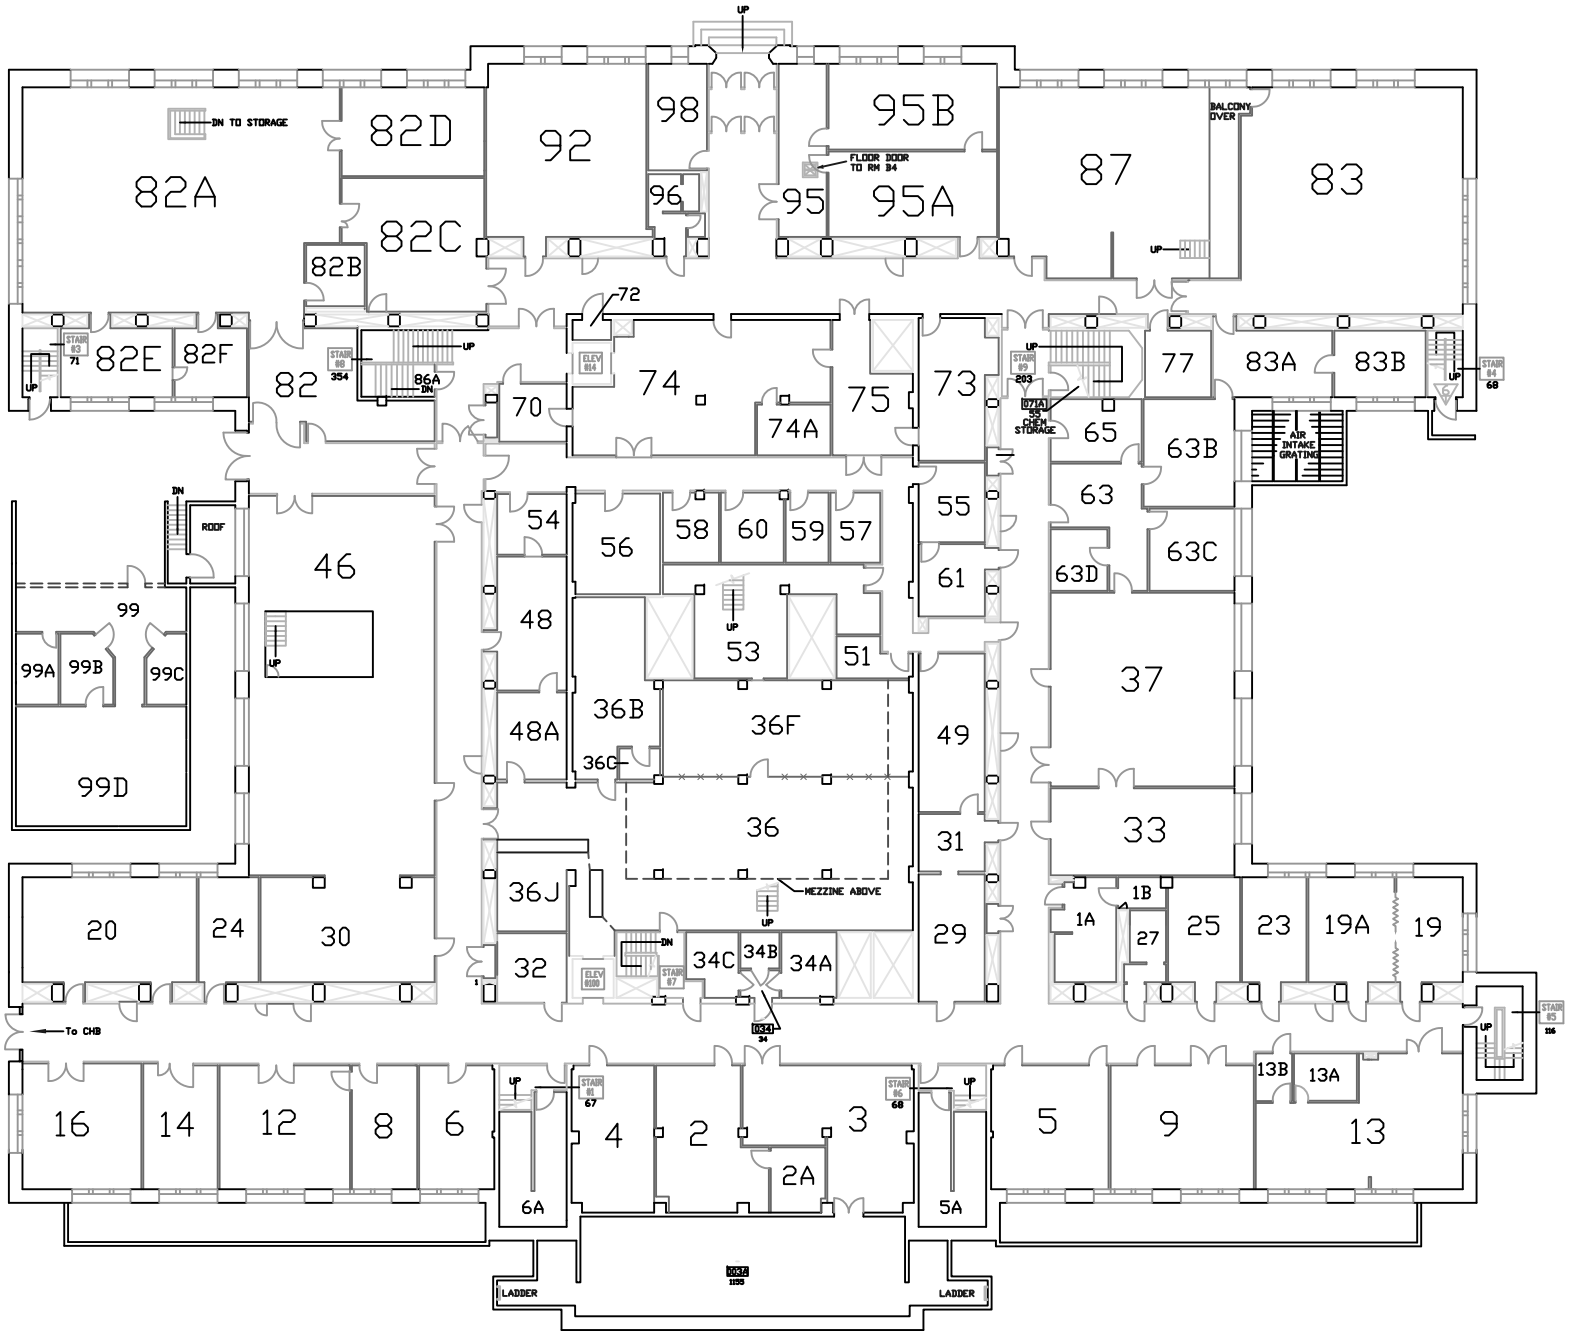

BAGLEY HALL

GROUND FLOOR PLAN

16 0 16 32 48